


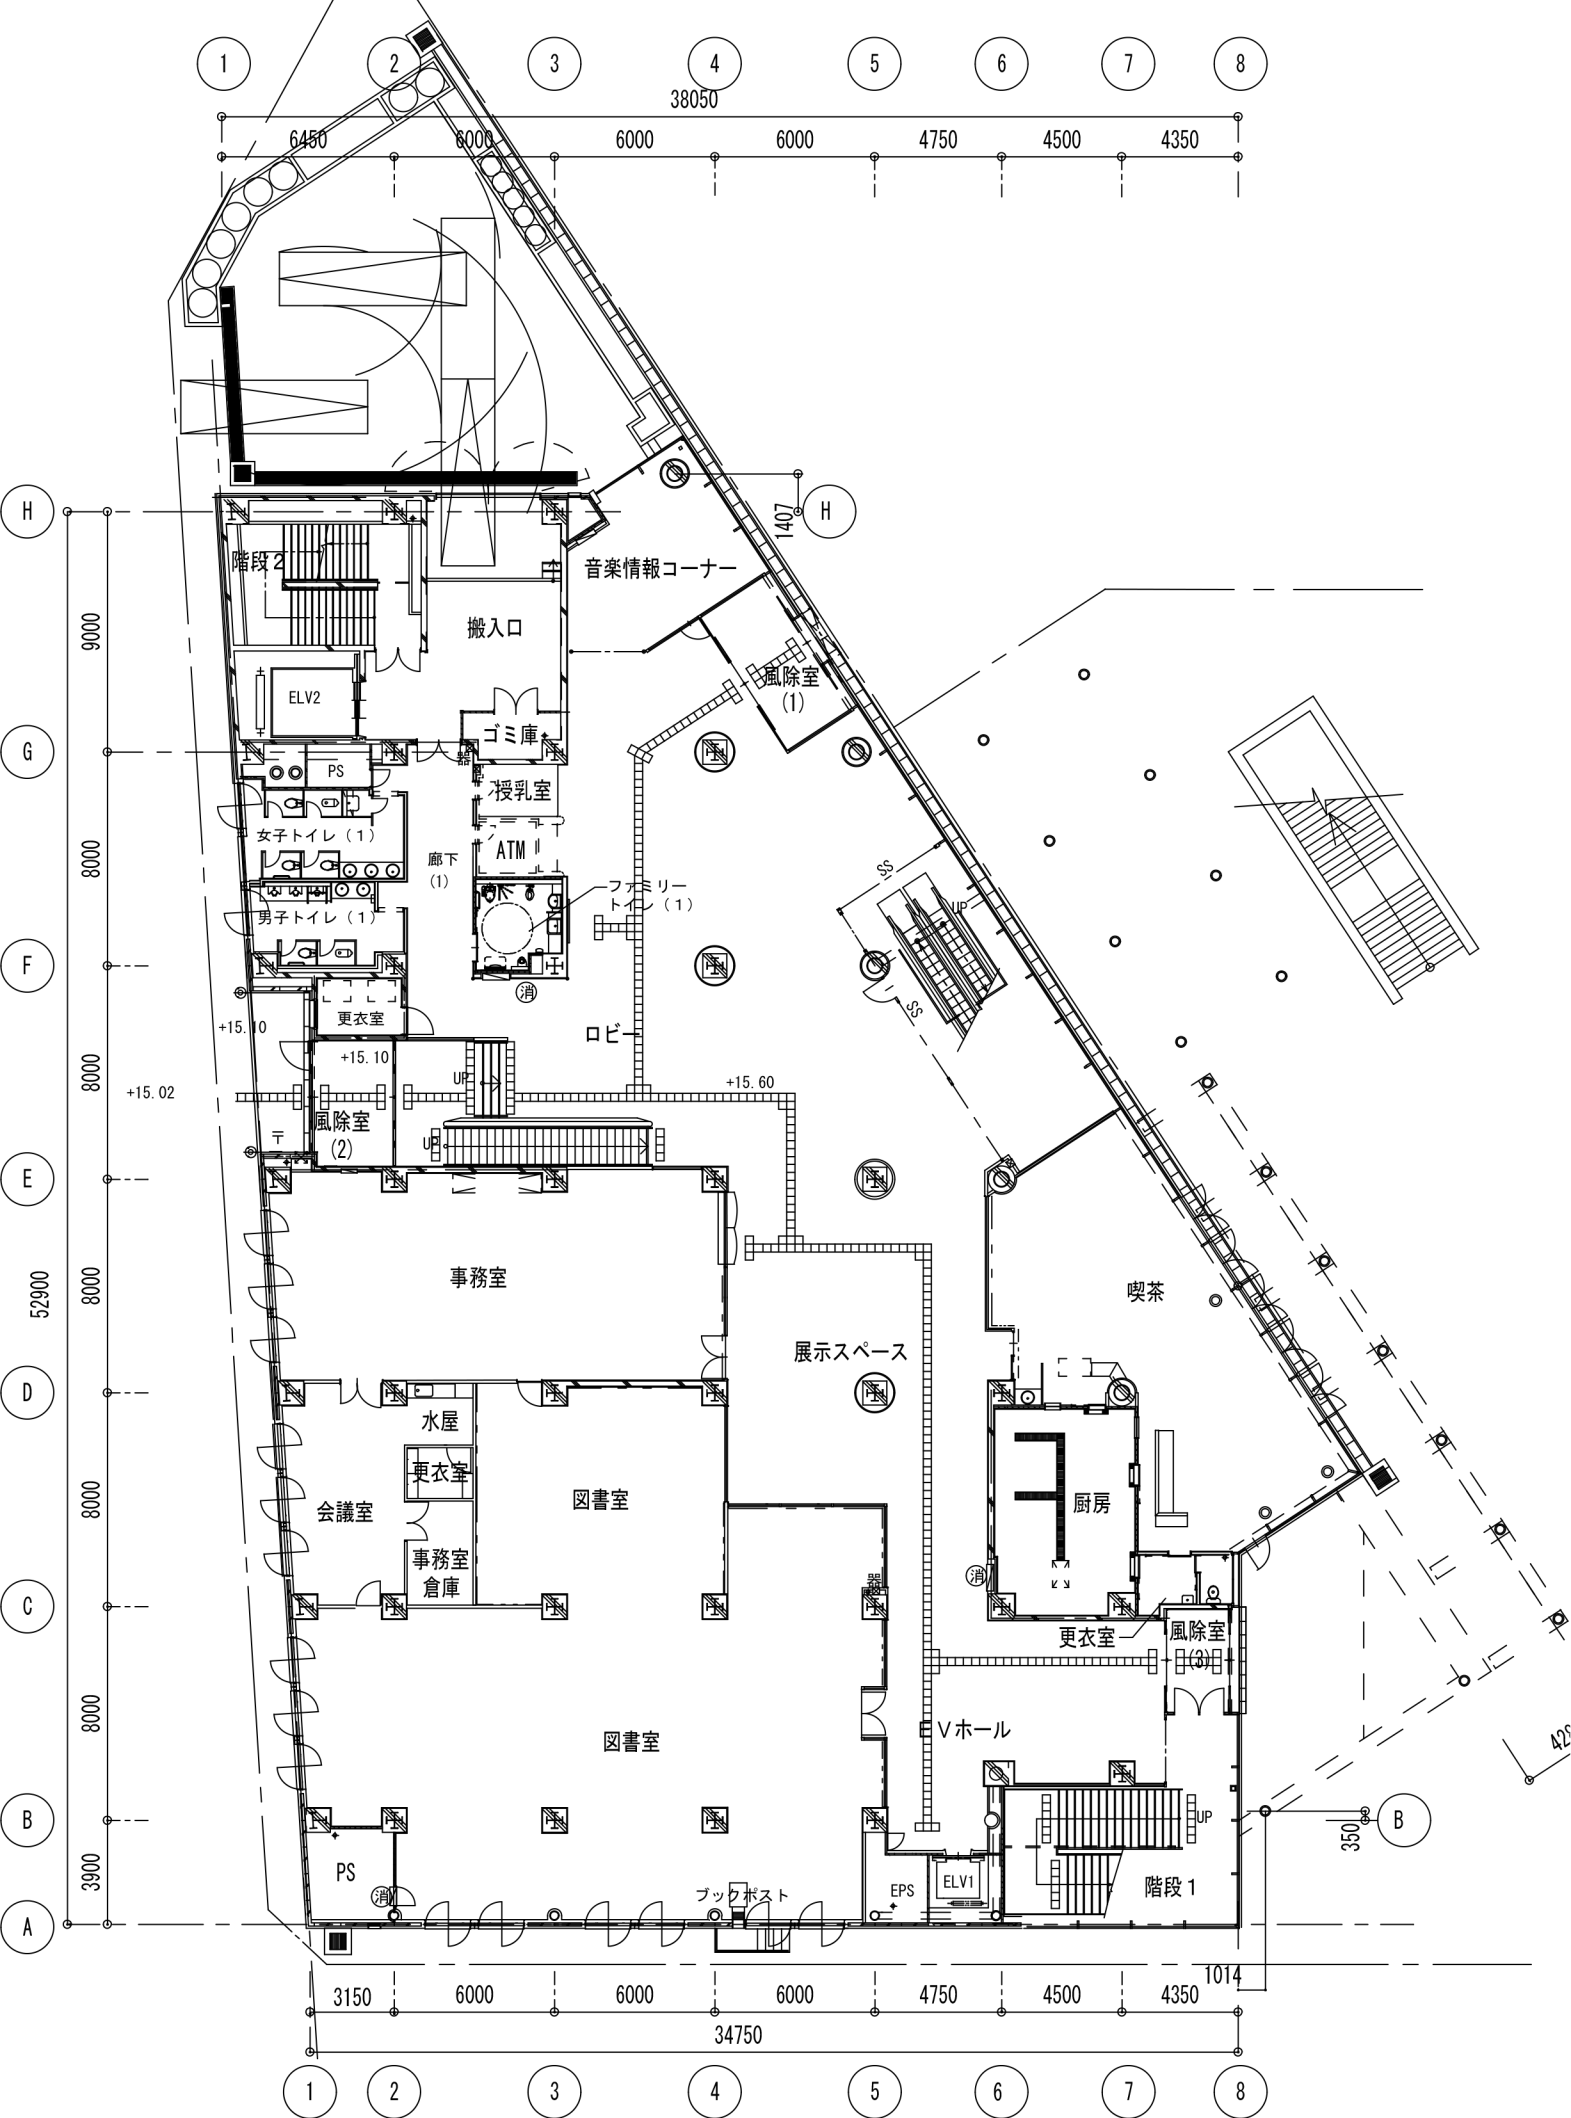

1 階平面図 1/300